Job code.- 008-12-0000955

Improvements of drains and asphalting to main Roads and Cross roads in ward no-08, Kodigehalli sub division.

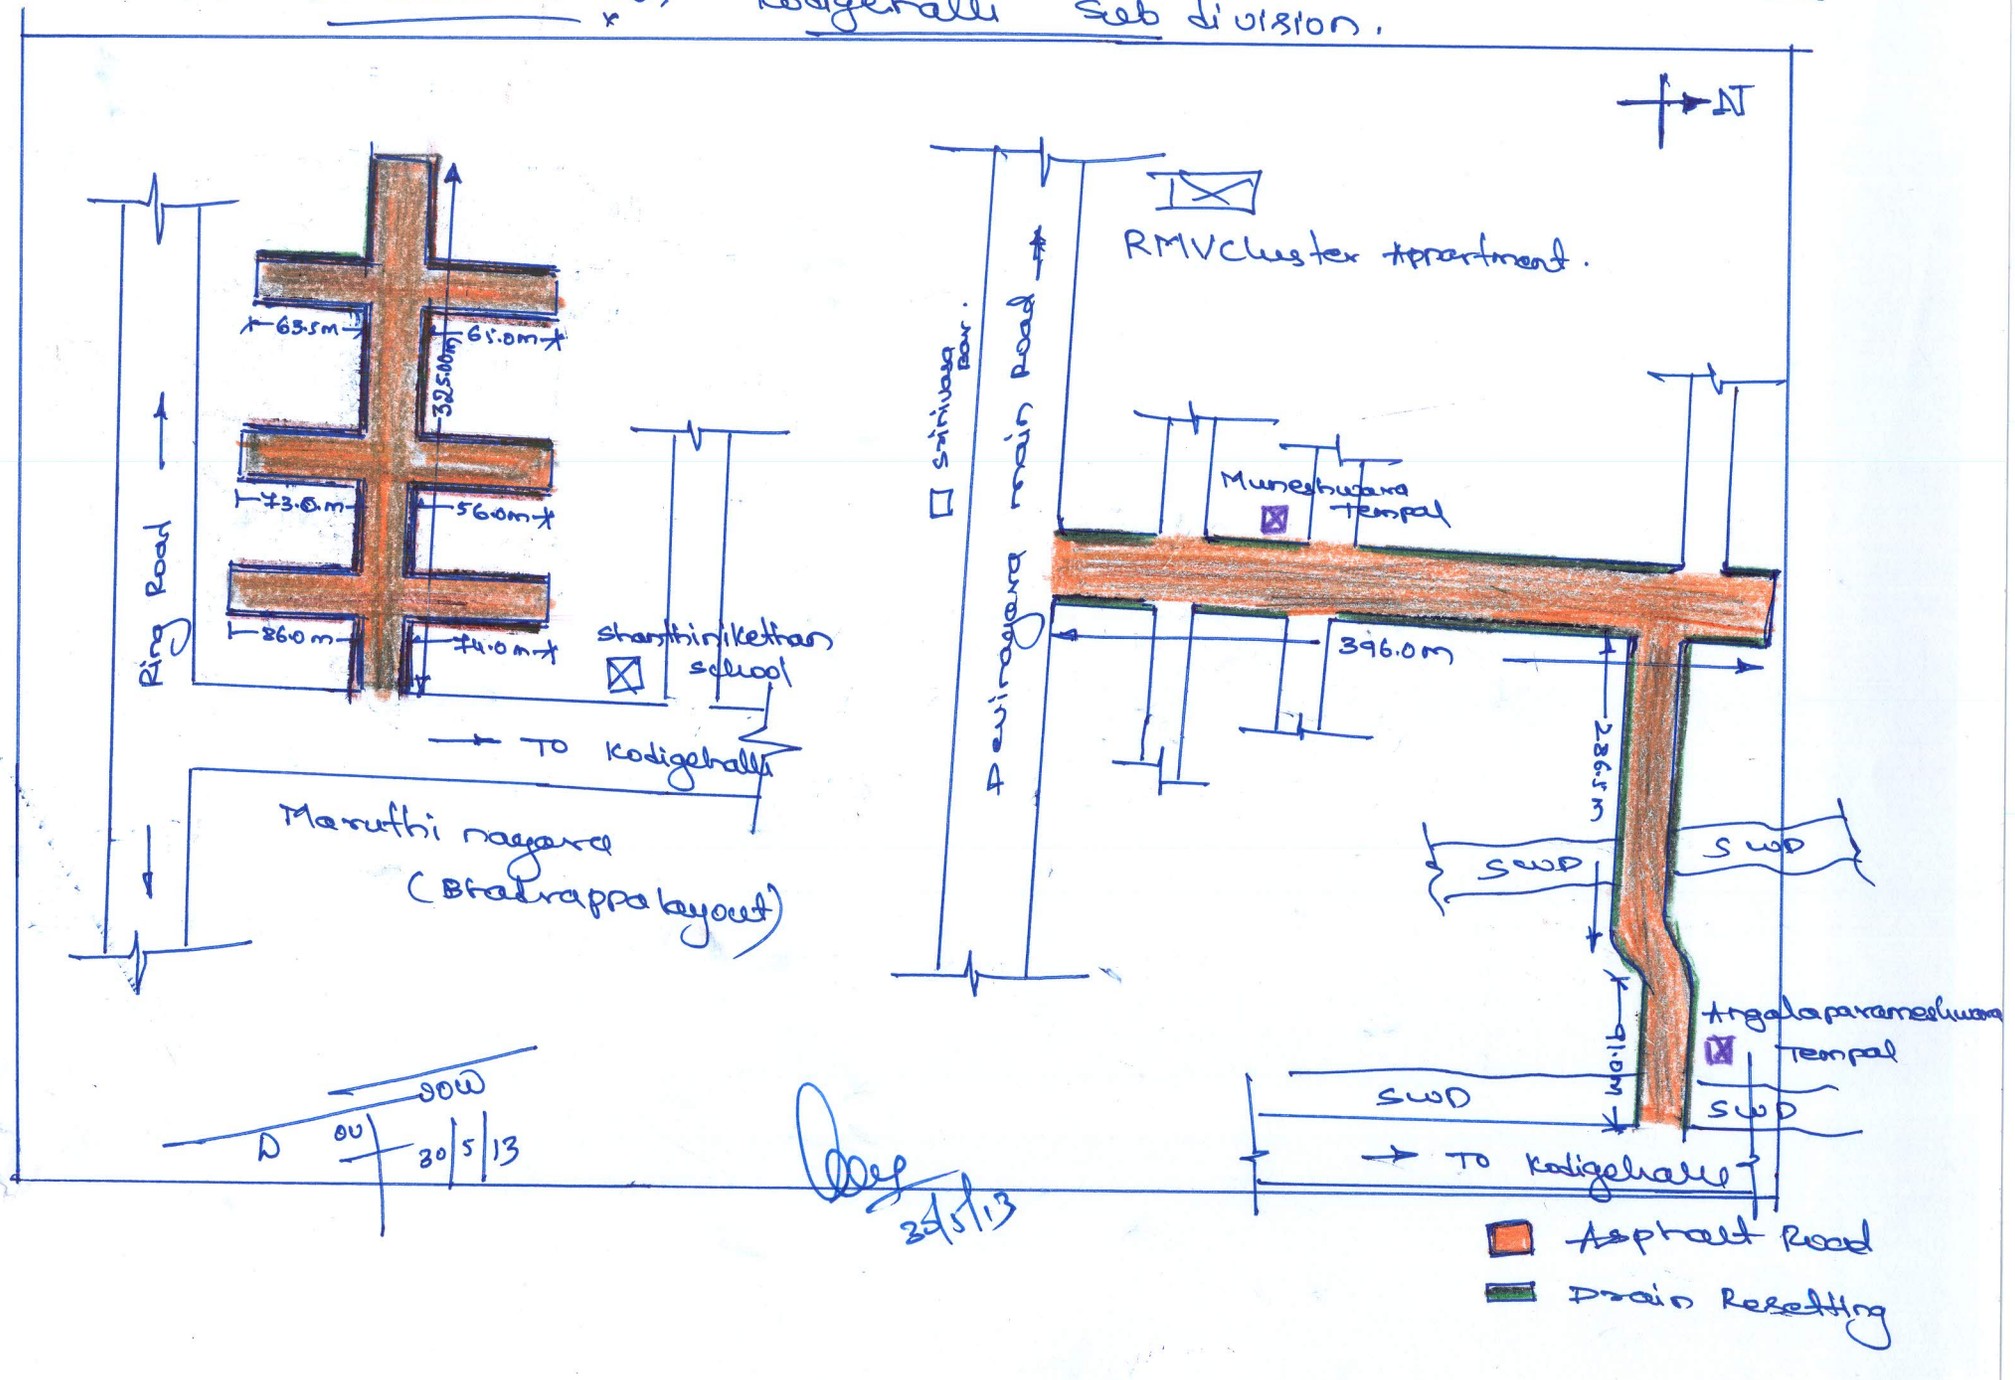

Improvements of drains and Asphalting to main Roads & cross roads in ward no-08. Kodigehalli sub division.

Sketch:-

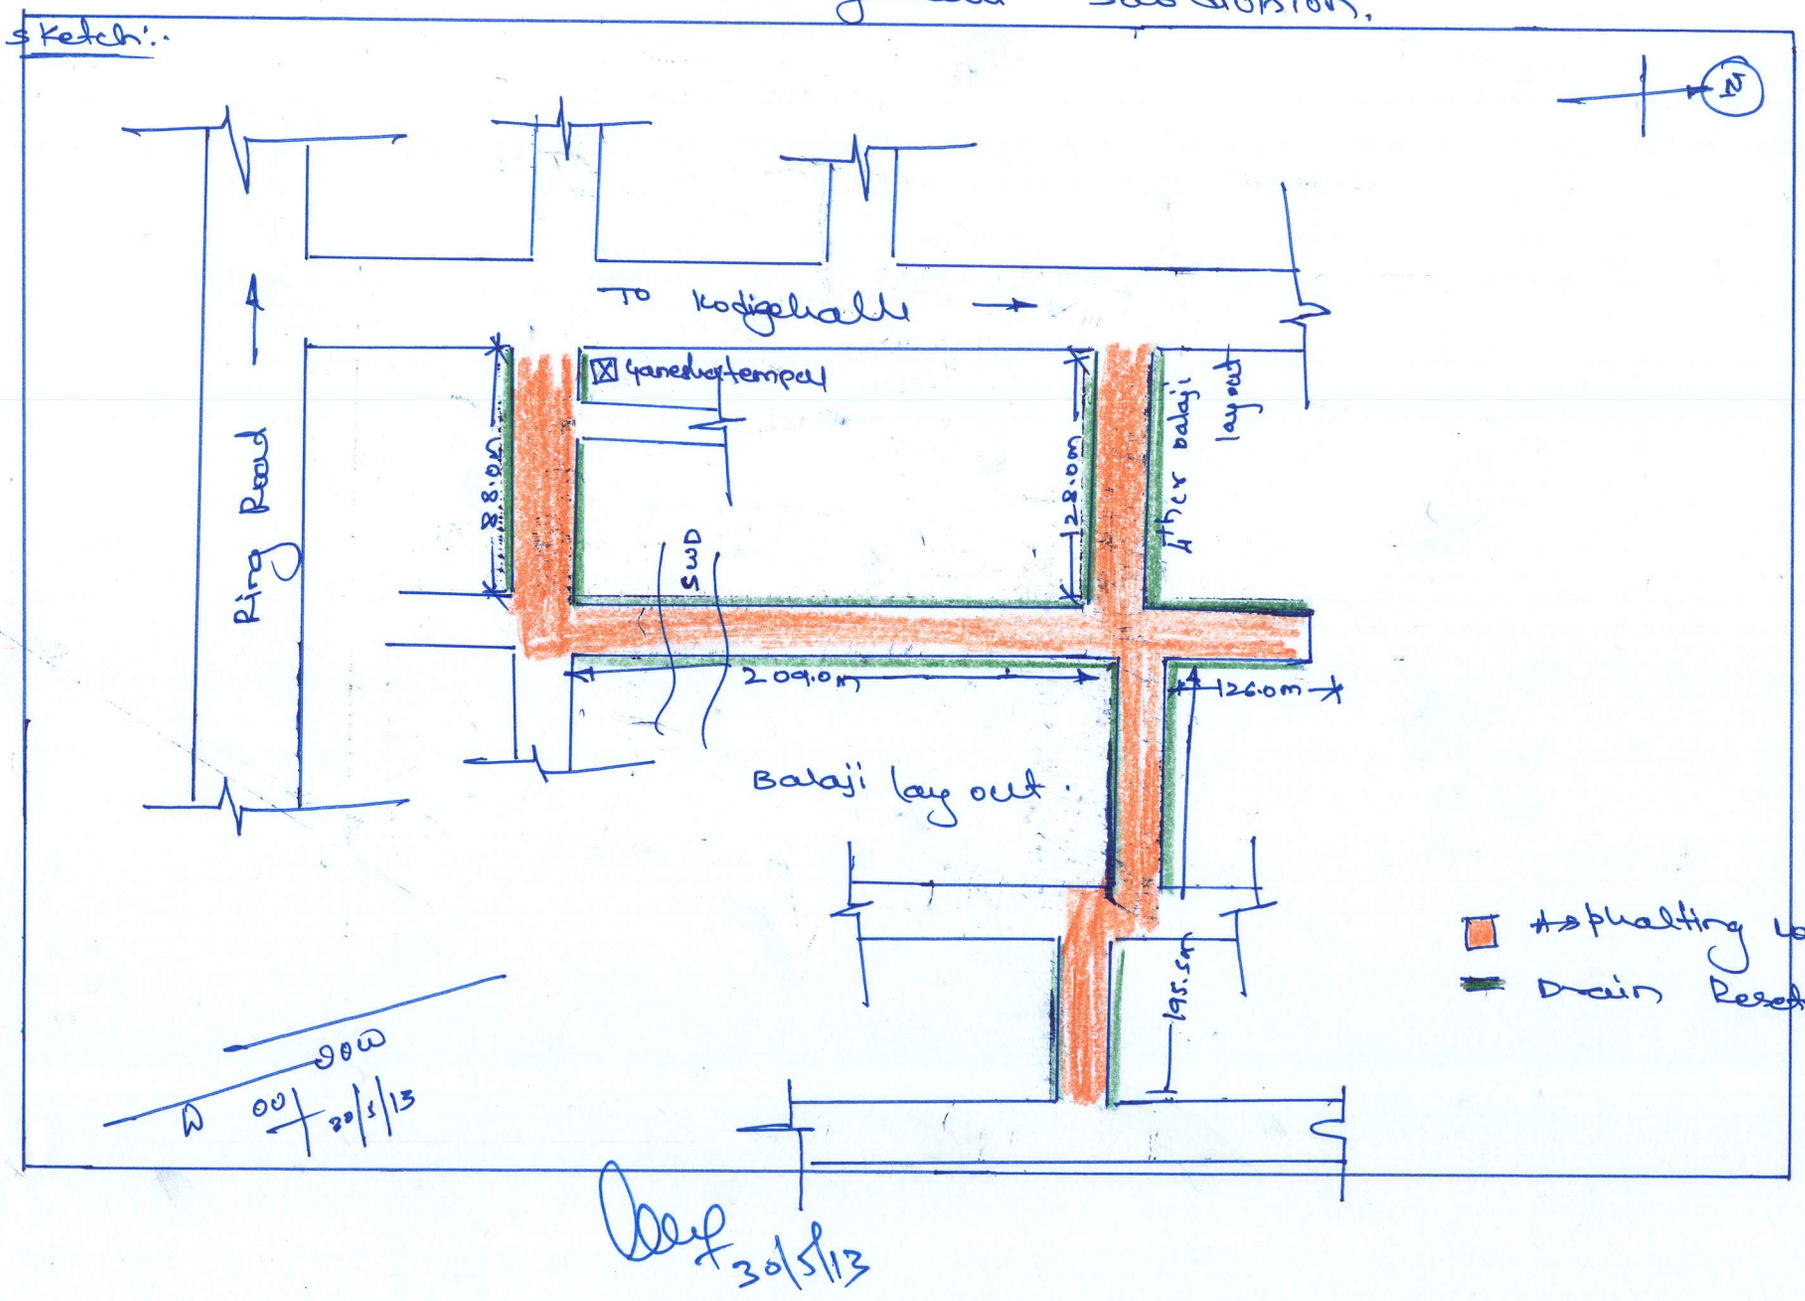

Job Code 008-12-000085

Improvements of drains & Asphalting to main Roads & cross roads in ward no 08. Kodigehalli sub division.

Sketch